PRODUCED BY AN AUTODESK EDUCATIONAL PRODUCT

FRONT ELEVATION

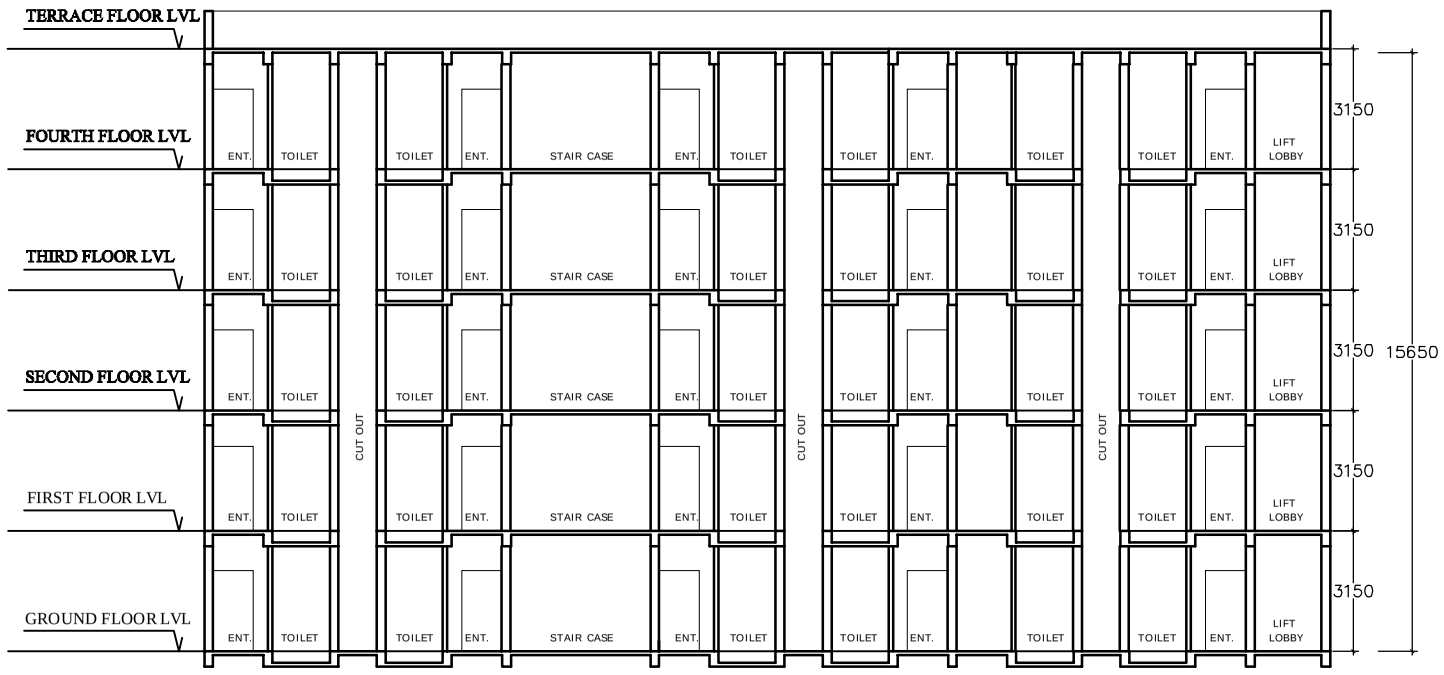

SECTION 1-1

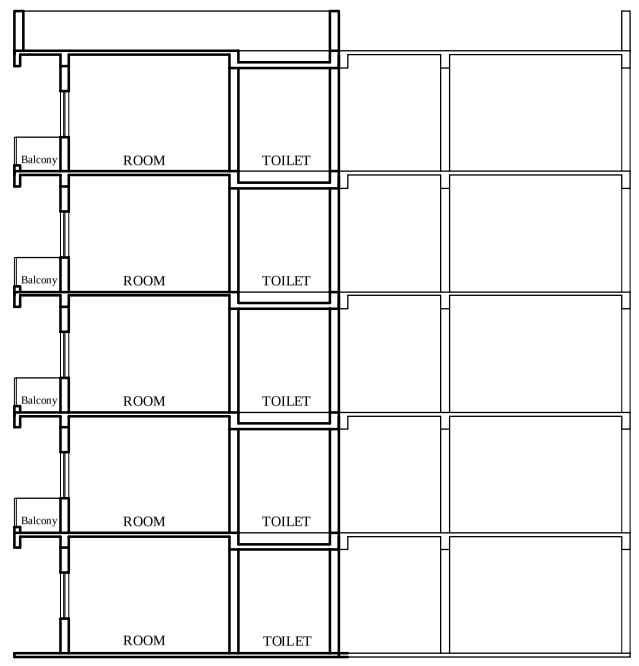

SECTION 2-2

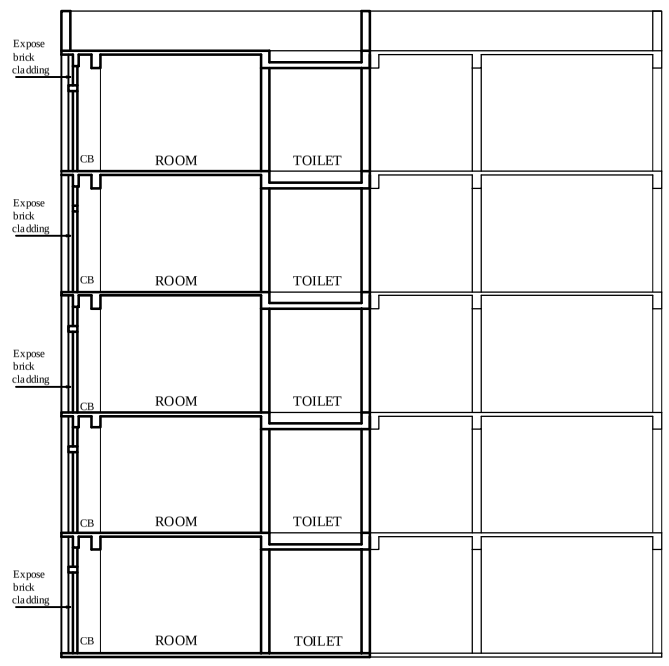

SECTION 3-3

TENDER DRAWING

REV	DATE	DISCRIPTION

space forum architects pvt. lt
114, ARNIYA PLAZA
27/2, MANORMAGANJ
INDORE- 452001
TEL:- 0731-2494930

JOB TITLE

MGM'S STUDENT'S HOSTEL BUIDING AND ALLIED EDUCTIONAL BLDG. ON EDUCATIONAL PLOT, CIDC TOWN CENTER, AURANGABAD FOR MAHATMA GANDHI MISSION TRUST

SHEET TITLE

SECTION AND ELEVATION

DEALT BY.		NOR
CHECKED BY.		
SCALE	NTS	
DATE	01.04.2018	
DRG. NO.	A.2.01	

PRODUCED BY AN AUTODESK EDUCATIONAL PRODUCT

PRODUCED BY AN AUTODESK EDUCATIONAL PRODUCT